2021/2022-2 WATERLINE REPLACEMENT ON NM118 FROM McKINLEY/COAL TO LUIS PRELIMINARY ENGINEERS PLAN

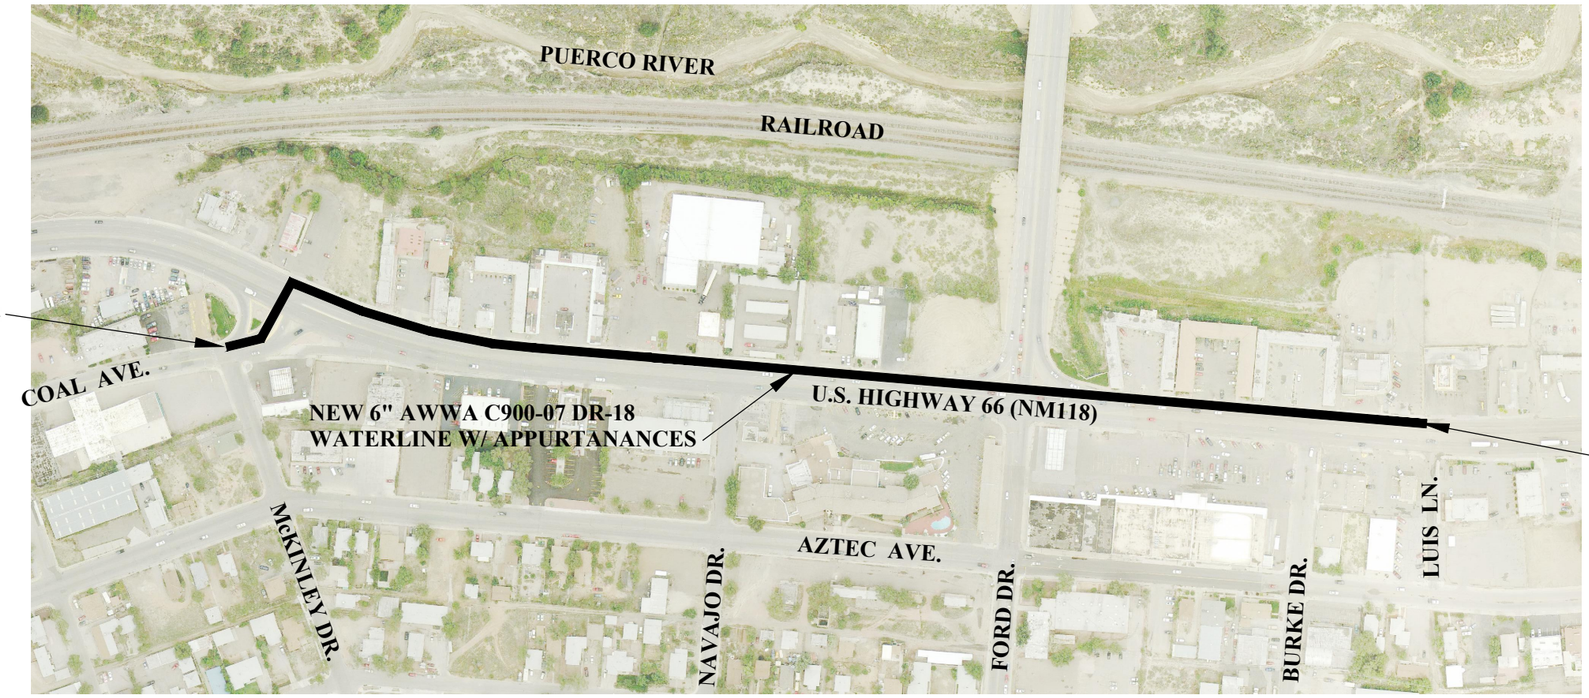

300 0 300

Scale: 1" = 300'

DePAULI ENGINEERING & SURVEYING, LLC.
CIVIL ENGINEERS & LAND SURVEYORS

for the
CITY OF GALLUP
McKINLEY COUNTY, NEW MEXICO

2021/2022-2 WATERLINE REPLACEMENT ON NM118 FROM McKINLEY/COAL TO LUIS PRELIMINARY ENGINEERS PLAN

Dwg. No. ...
Date: FEB 2016
Drawn By: KAS Checked By: MDP
Scale: AS SHOWN
Sheet 1 of 1